



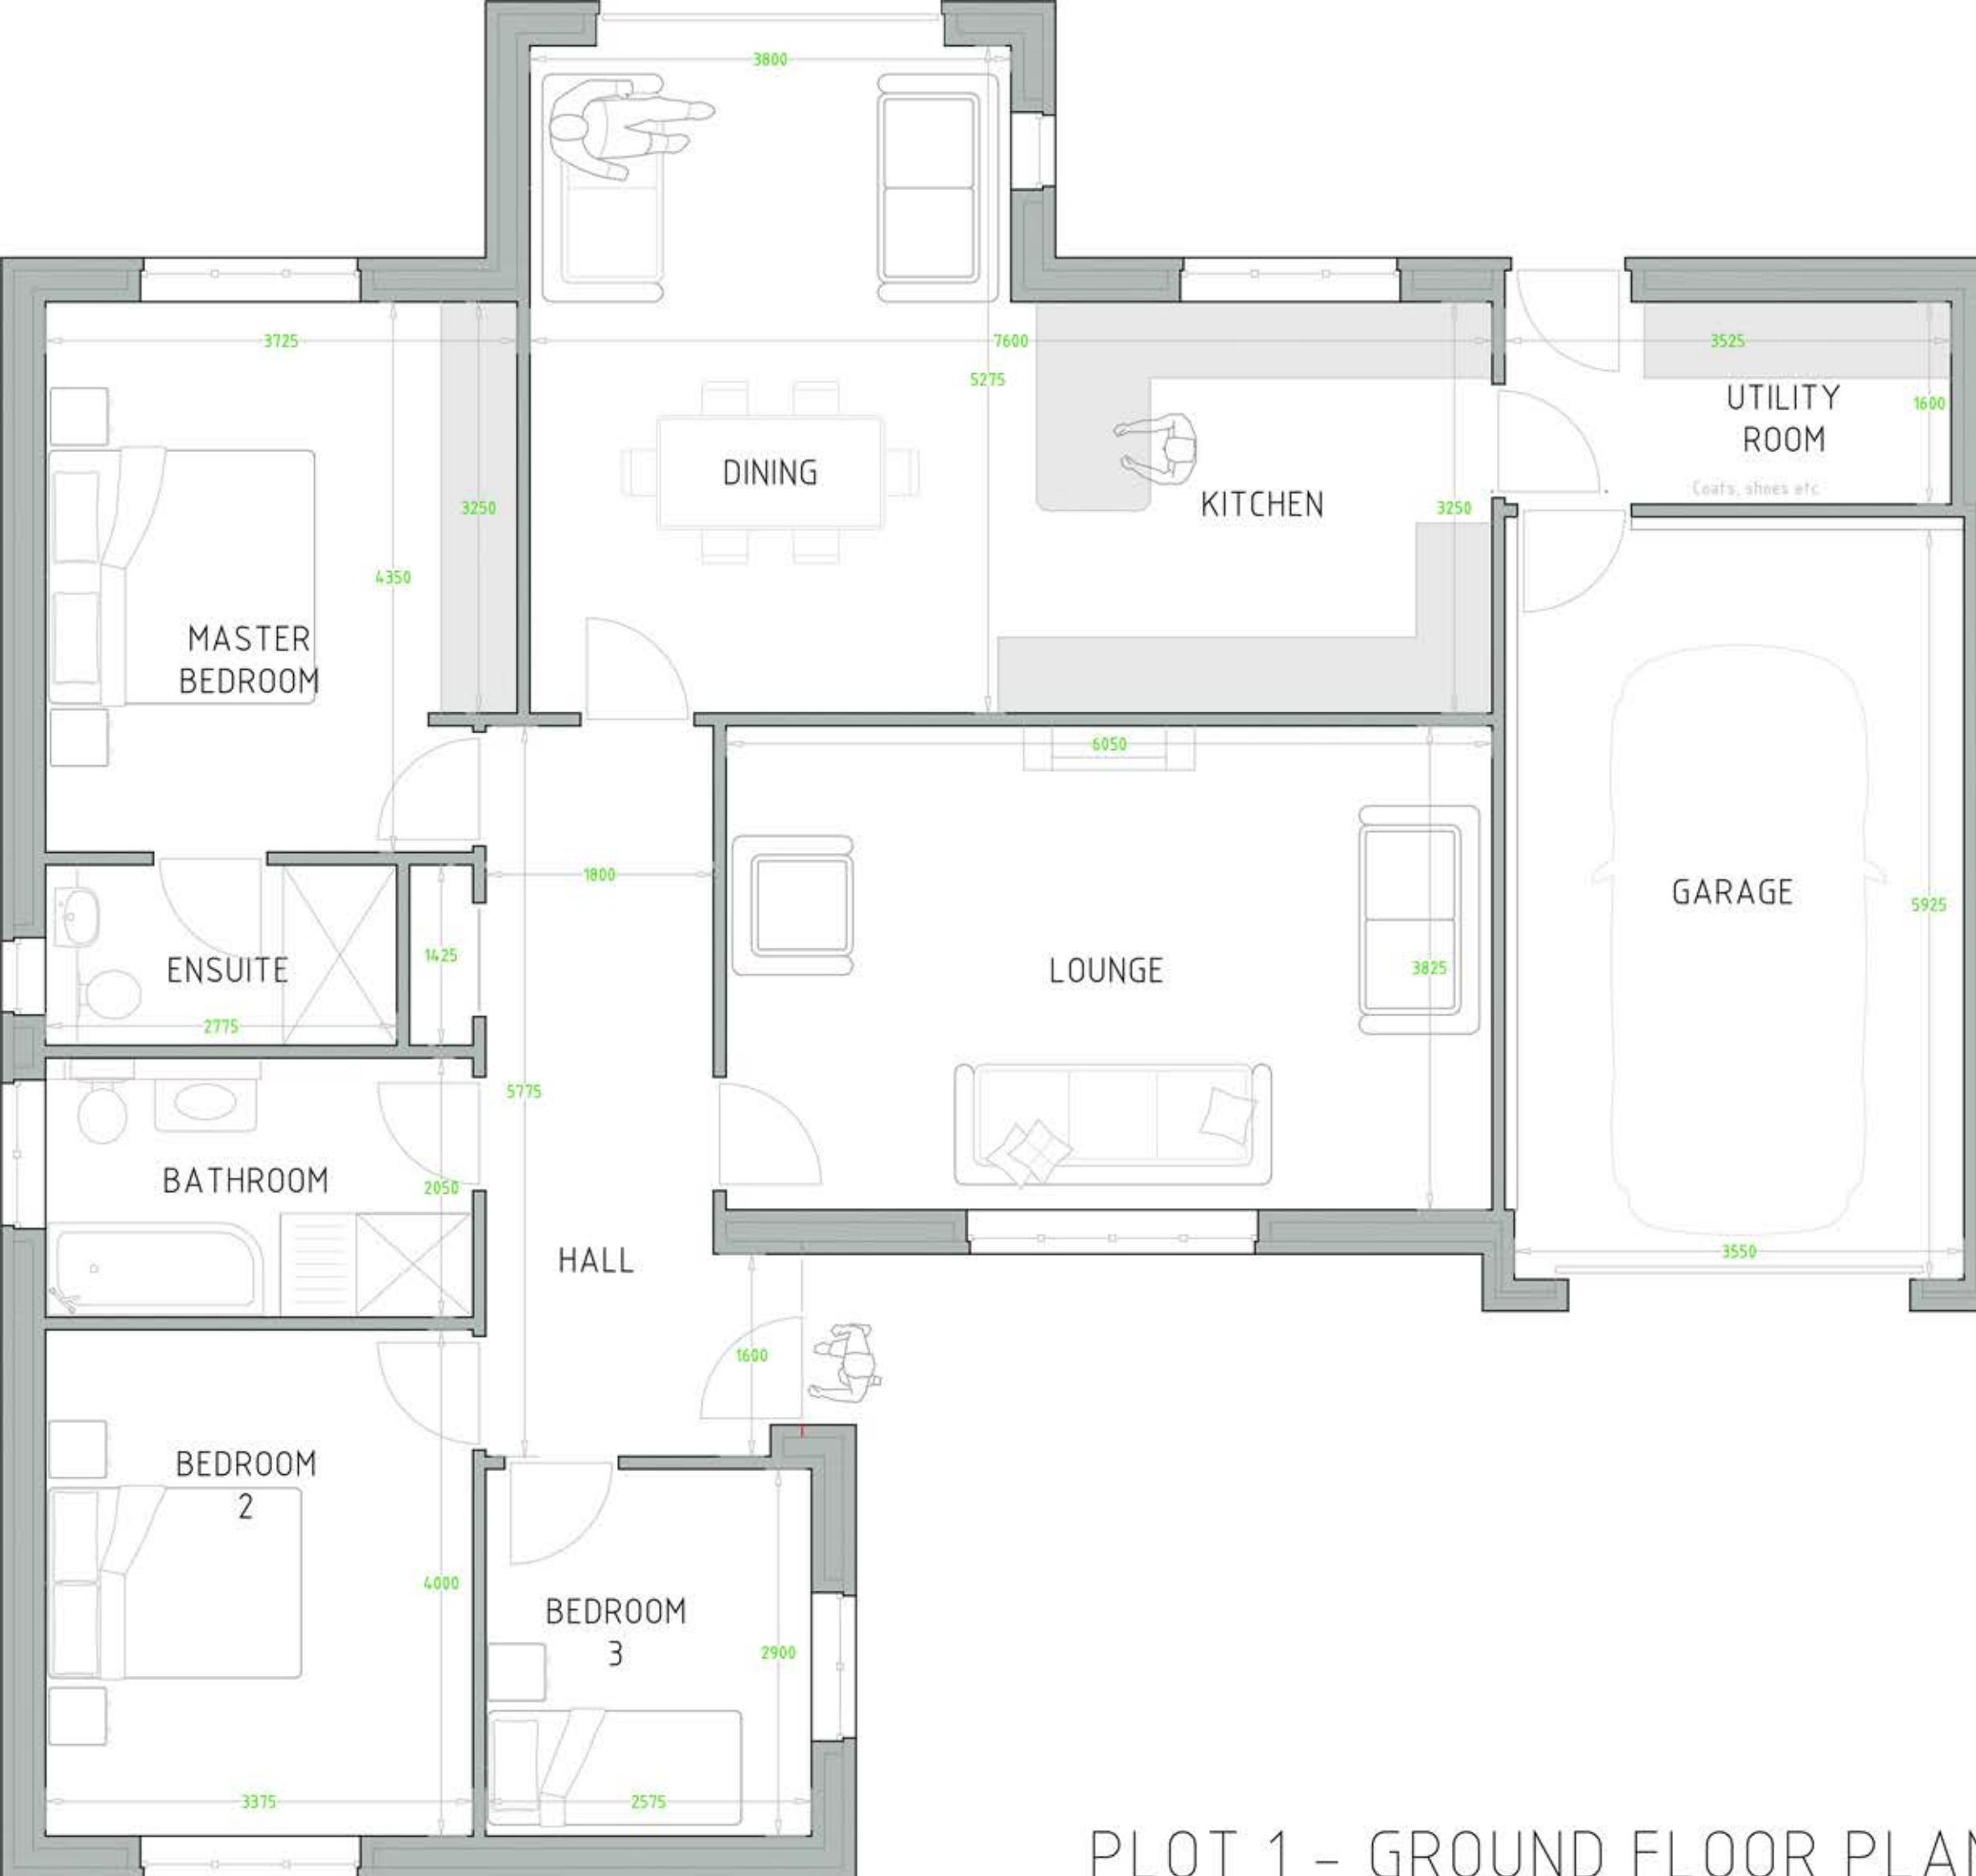

PLOT 1 - GROUND FLOOR PLAN

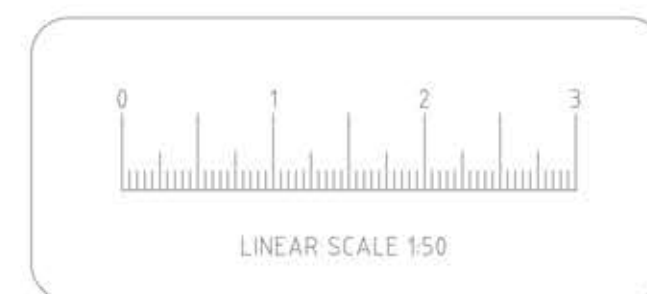

Revision Status				Initials
Rev	Date	Amendments		

Drawing	
Title:	Plot 1 - GF Plan
Scheme:	KB
Scale:	1:50
Date:	18.01.22
Dwg No.:	BR.01
Drawn:	D Gray

A2