



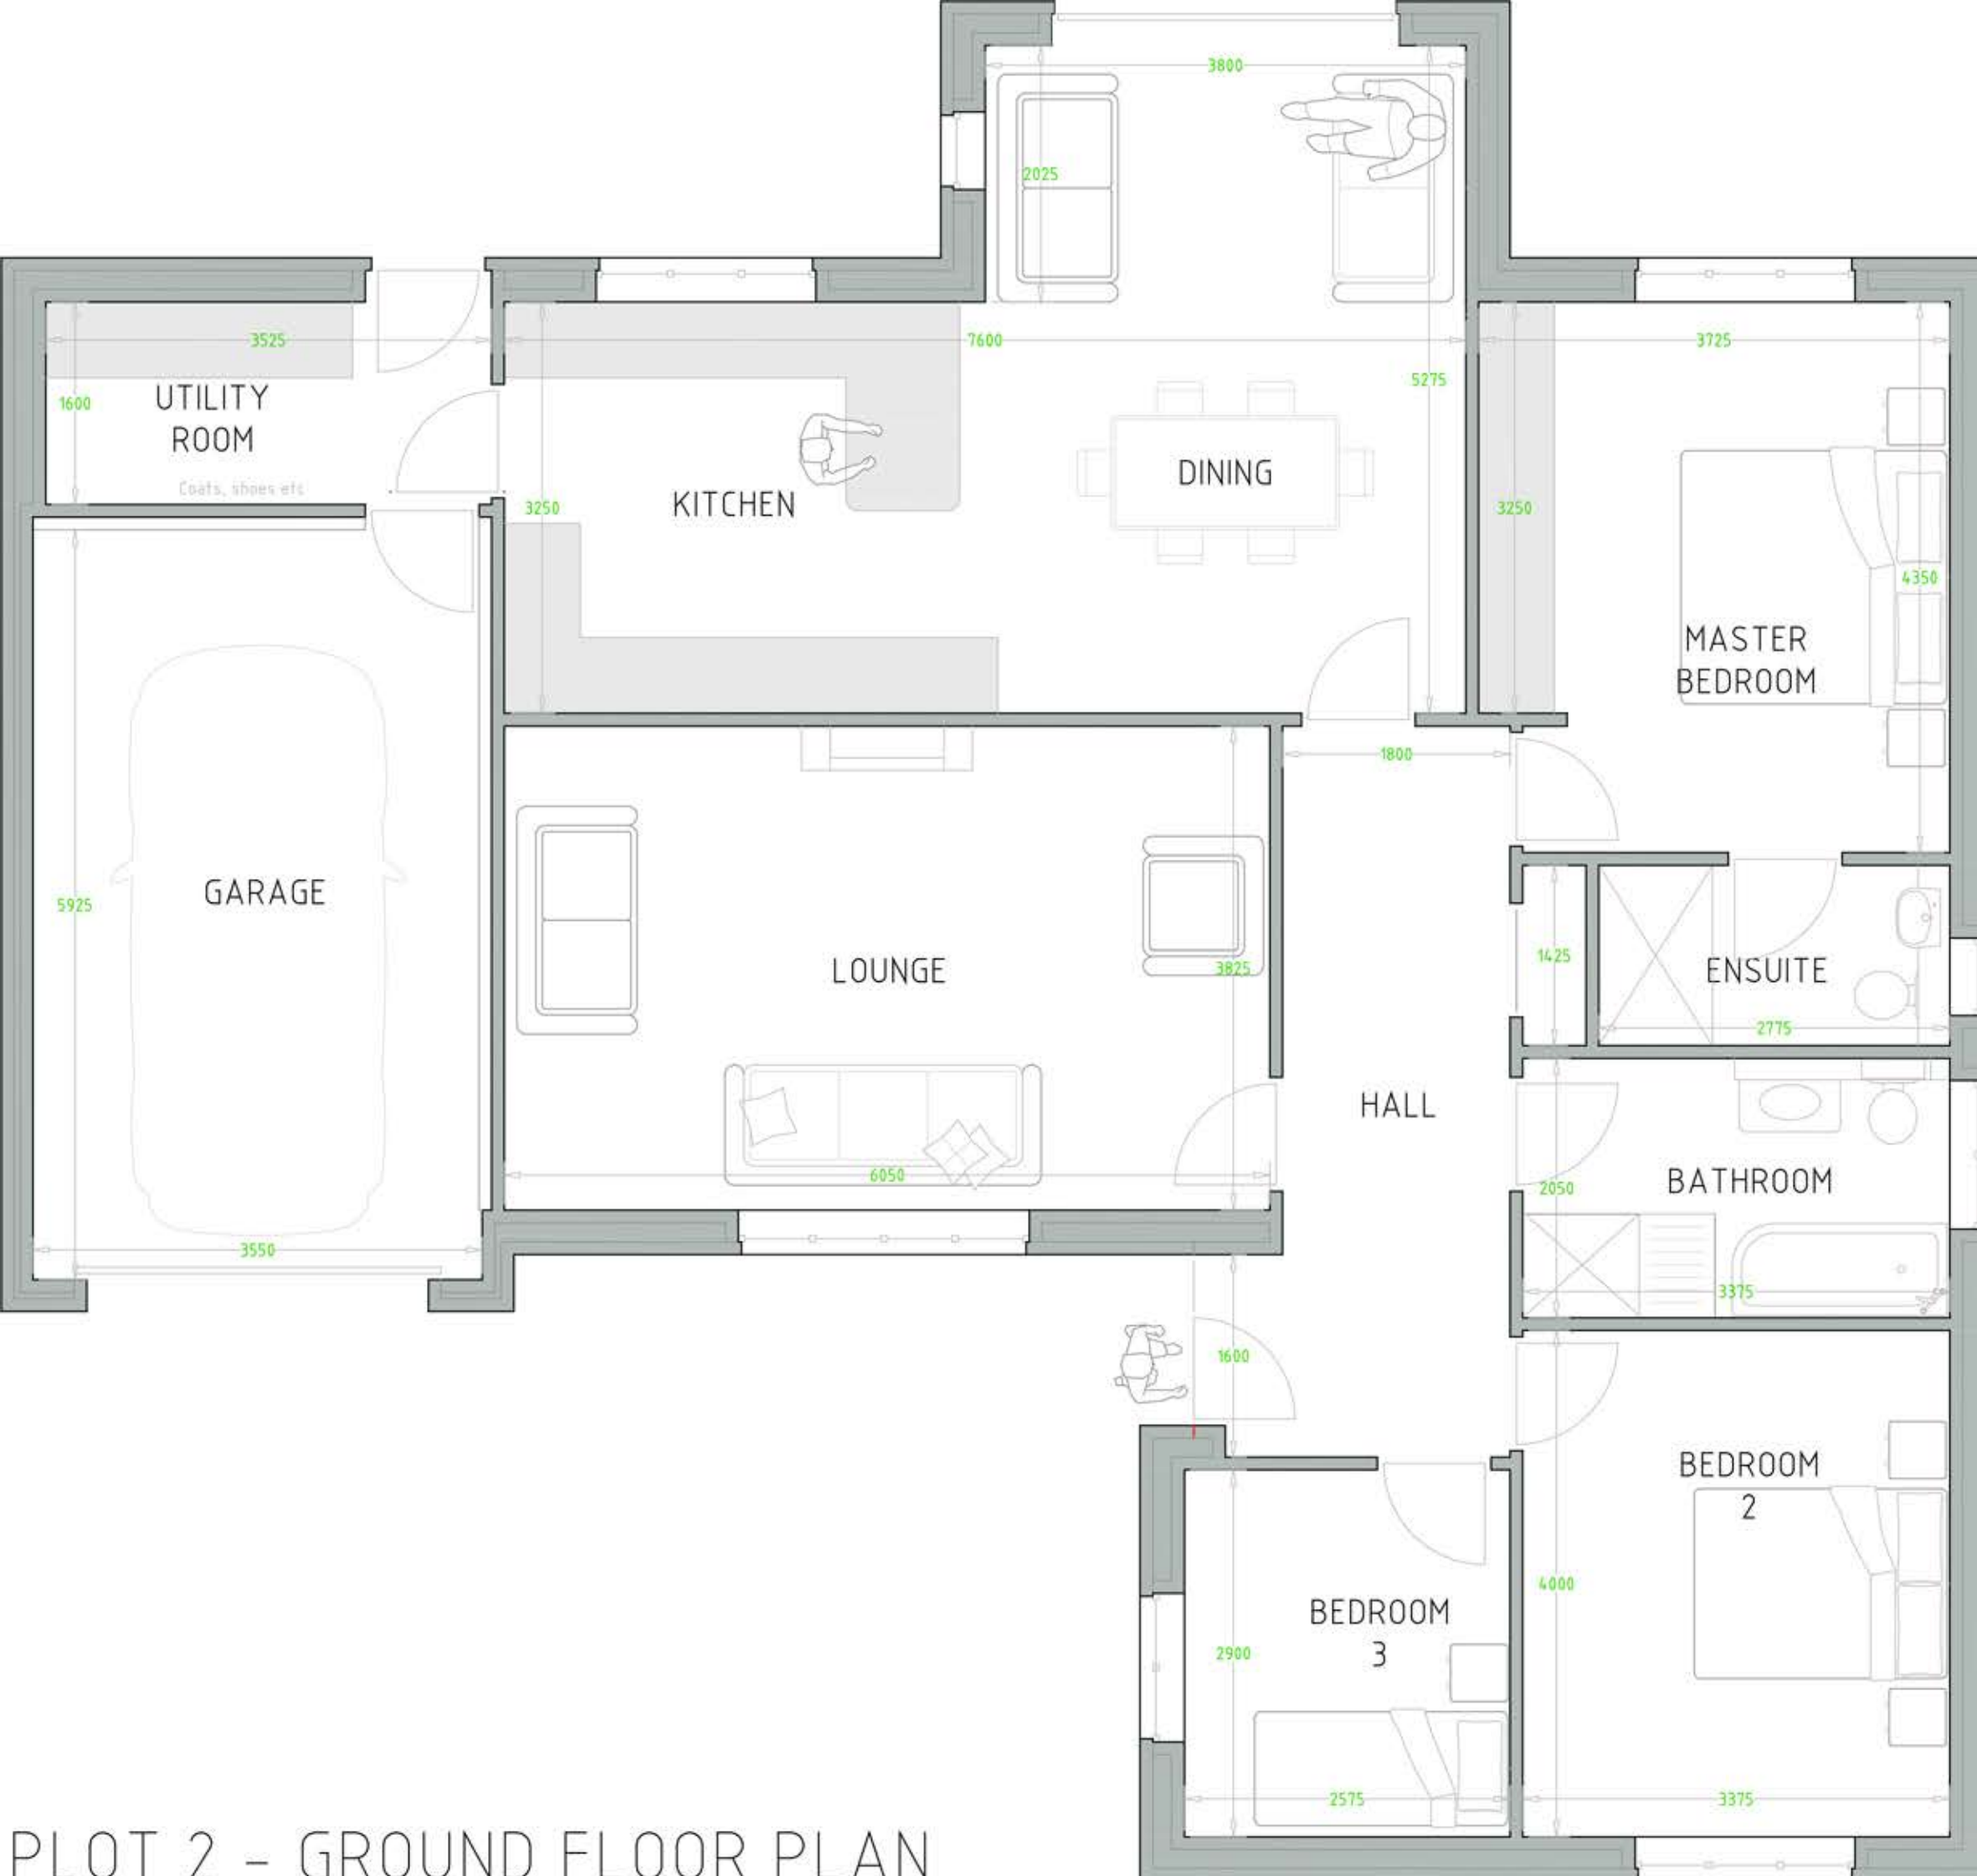

PLOT 2 - GROUND FLOOR PLAN

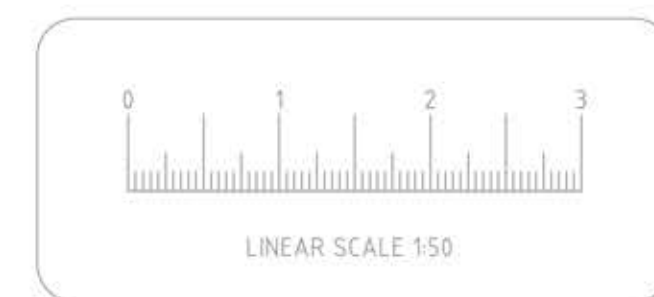

Revision Status				Initials
Rev	Date	Amendments		

Drawing	
Title:	Plot 2 GF Plan
Schema:	KB
Scale:	1:50
Date:	18.01.22
Dwg No.:	BR.02
Drawn:	D Gray

A2