


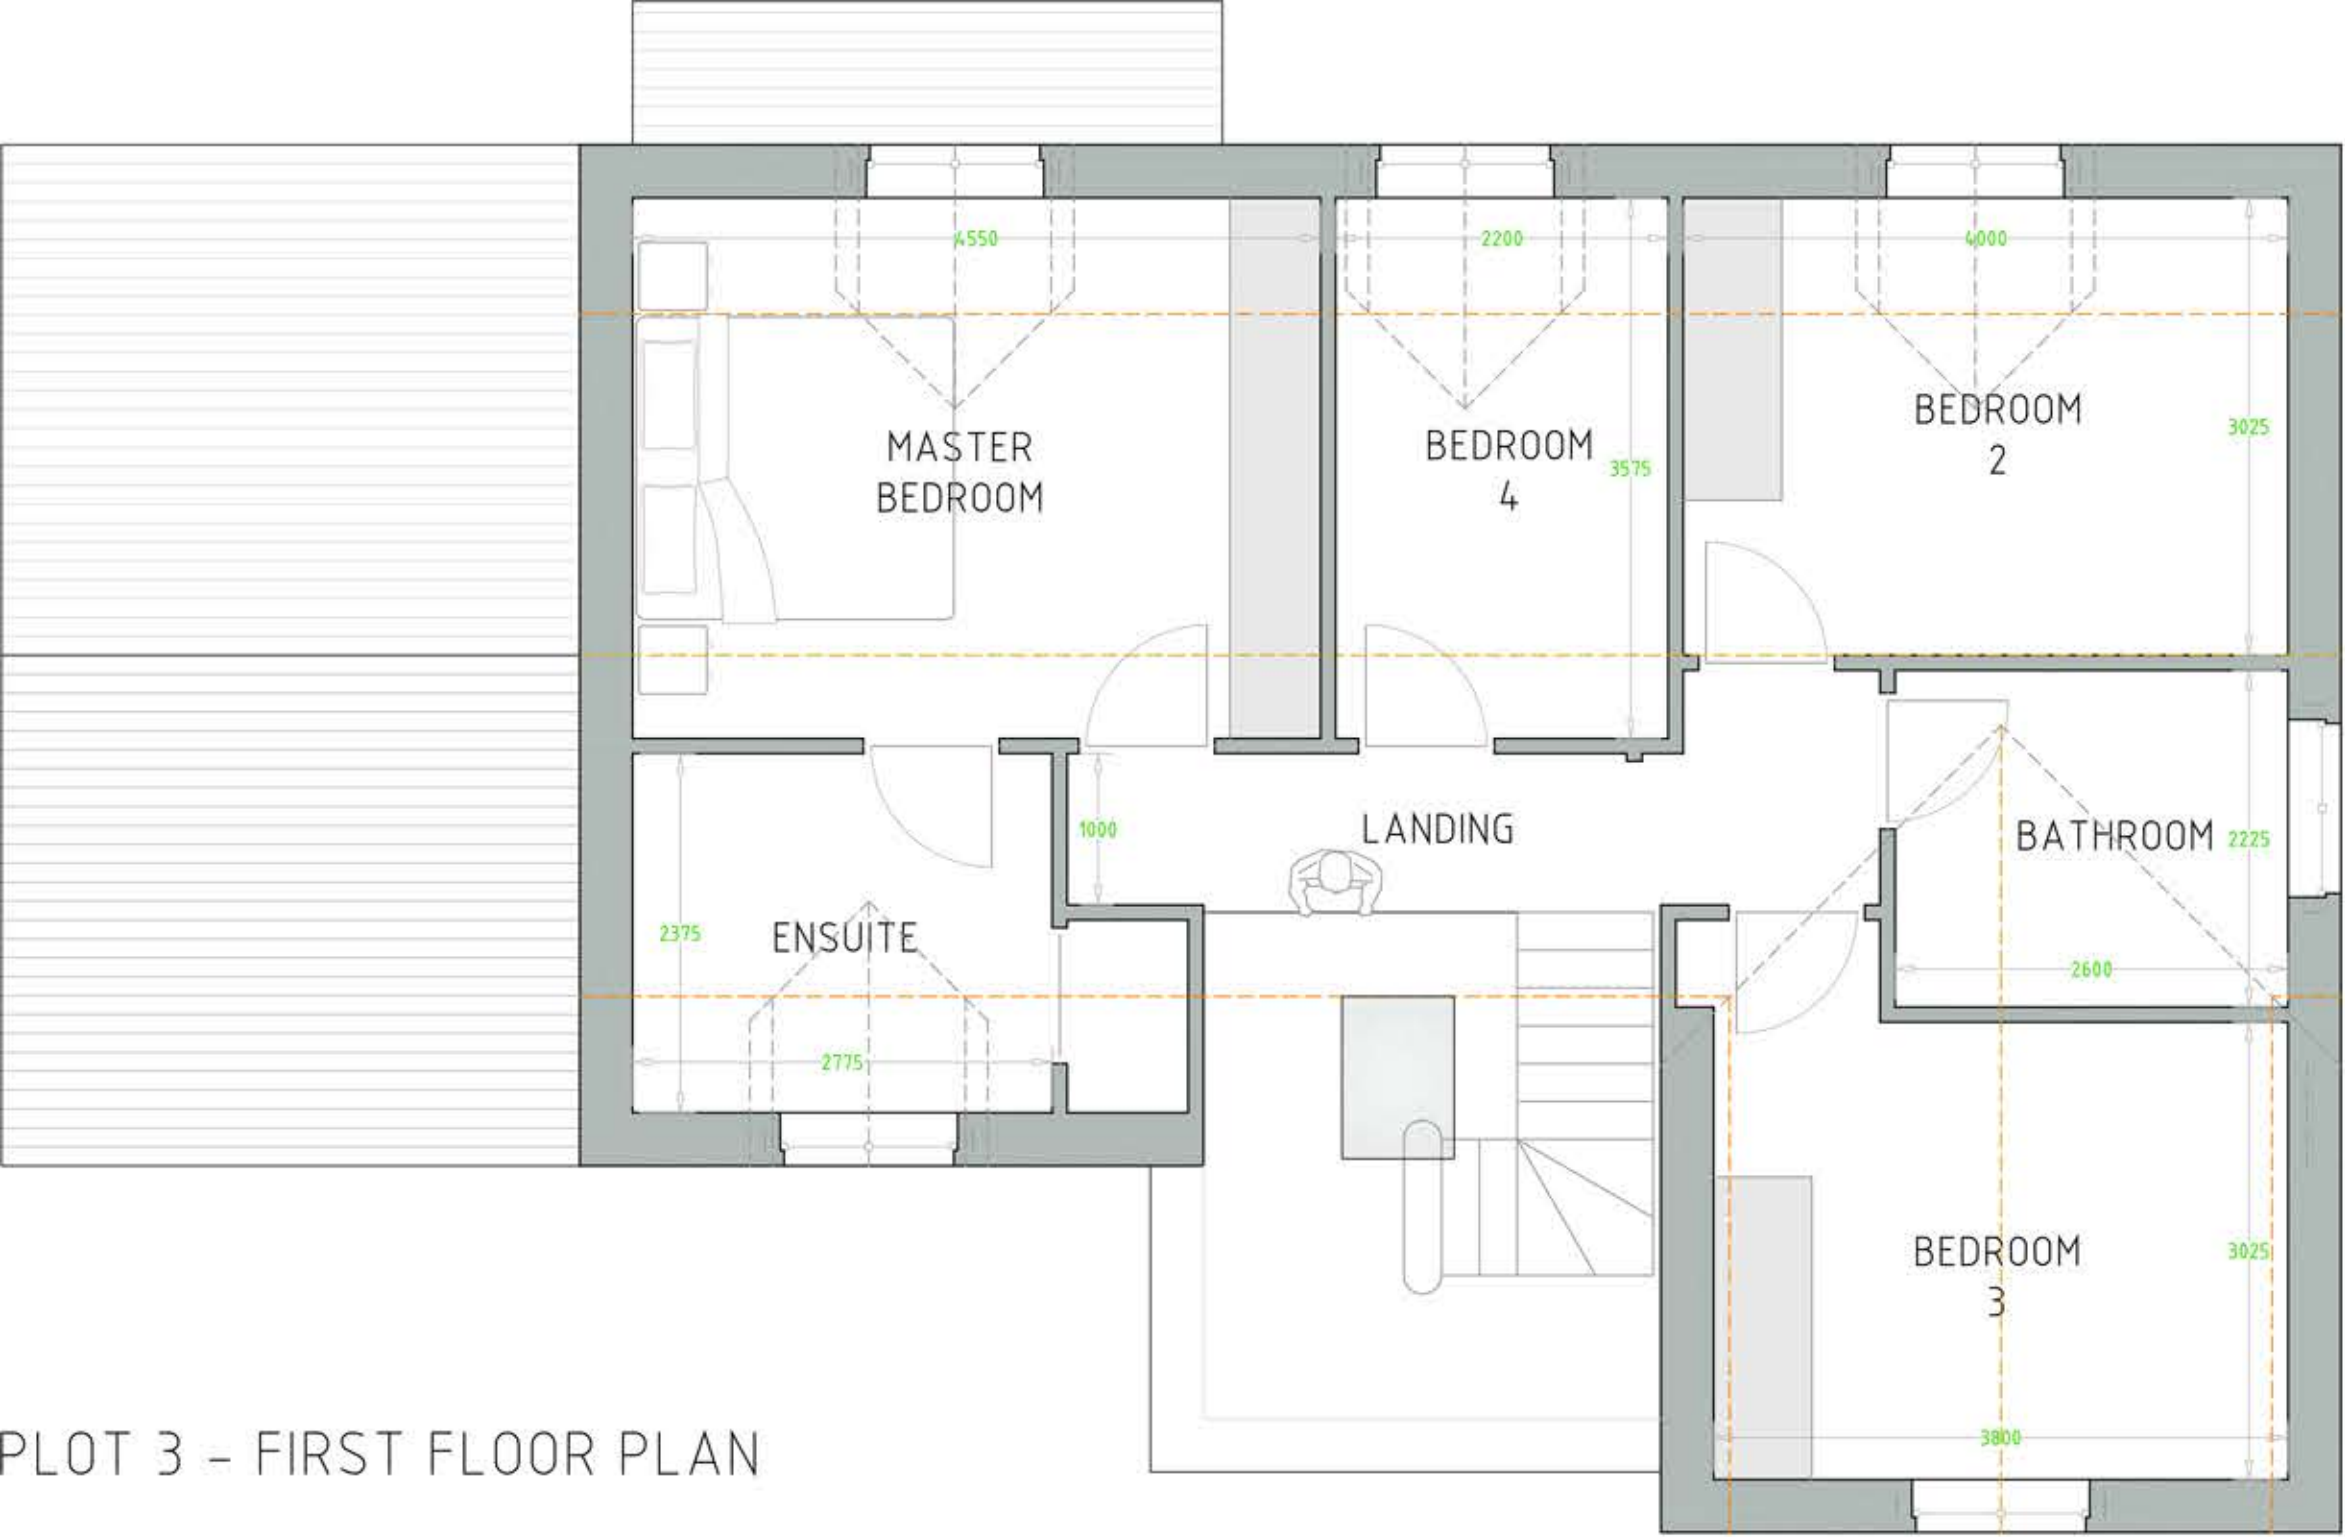

PLOT 3 - FIRST FLOOR PLAN



PLOT 3 - GROUND FLOOR PLAN

This drawing is protected by copyright and should not be copied without the prior consent of Gray Associates Limited. All work to comply with current Building Regs, British Standards, other relevant legislation & manufacturers current guidance. Refer to planning consent for approval of external finishes. Do not scale this drawing.

Revision	Status	Date	Amendments	Initials

Drawing	
Title:	Plot 3 Floor Plans
Scheme:	KB
Scale:	1:50
Date:	18.01.22
Dwg No.:	BR.03
Drawn:	D Gray