



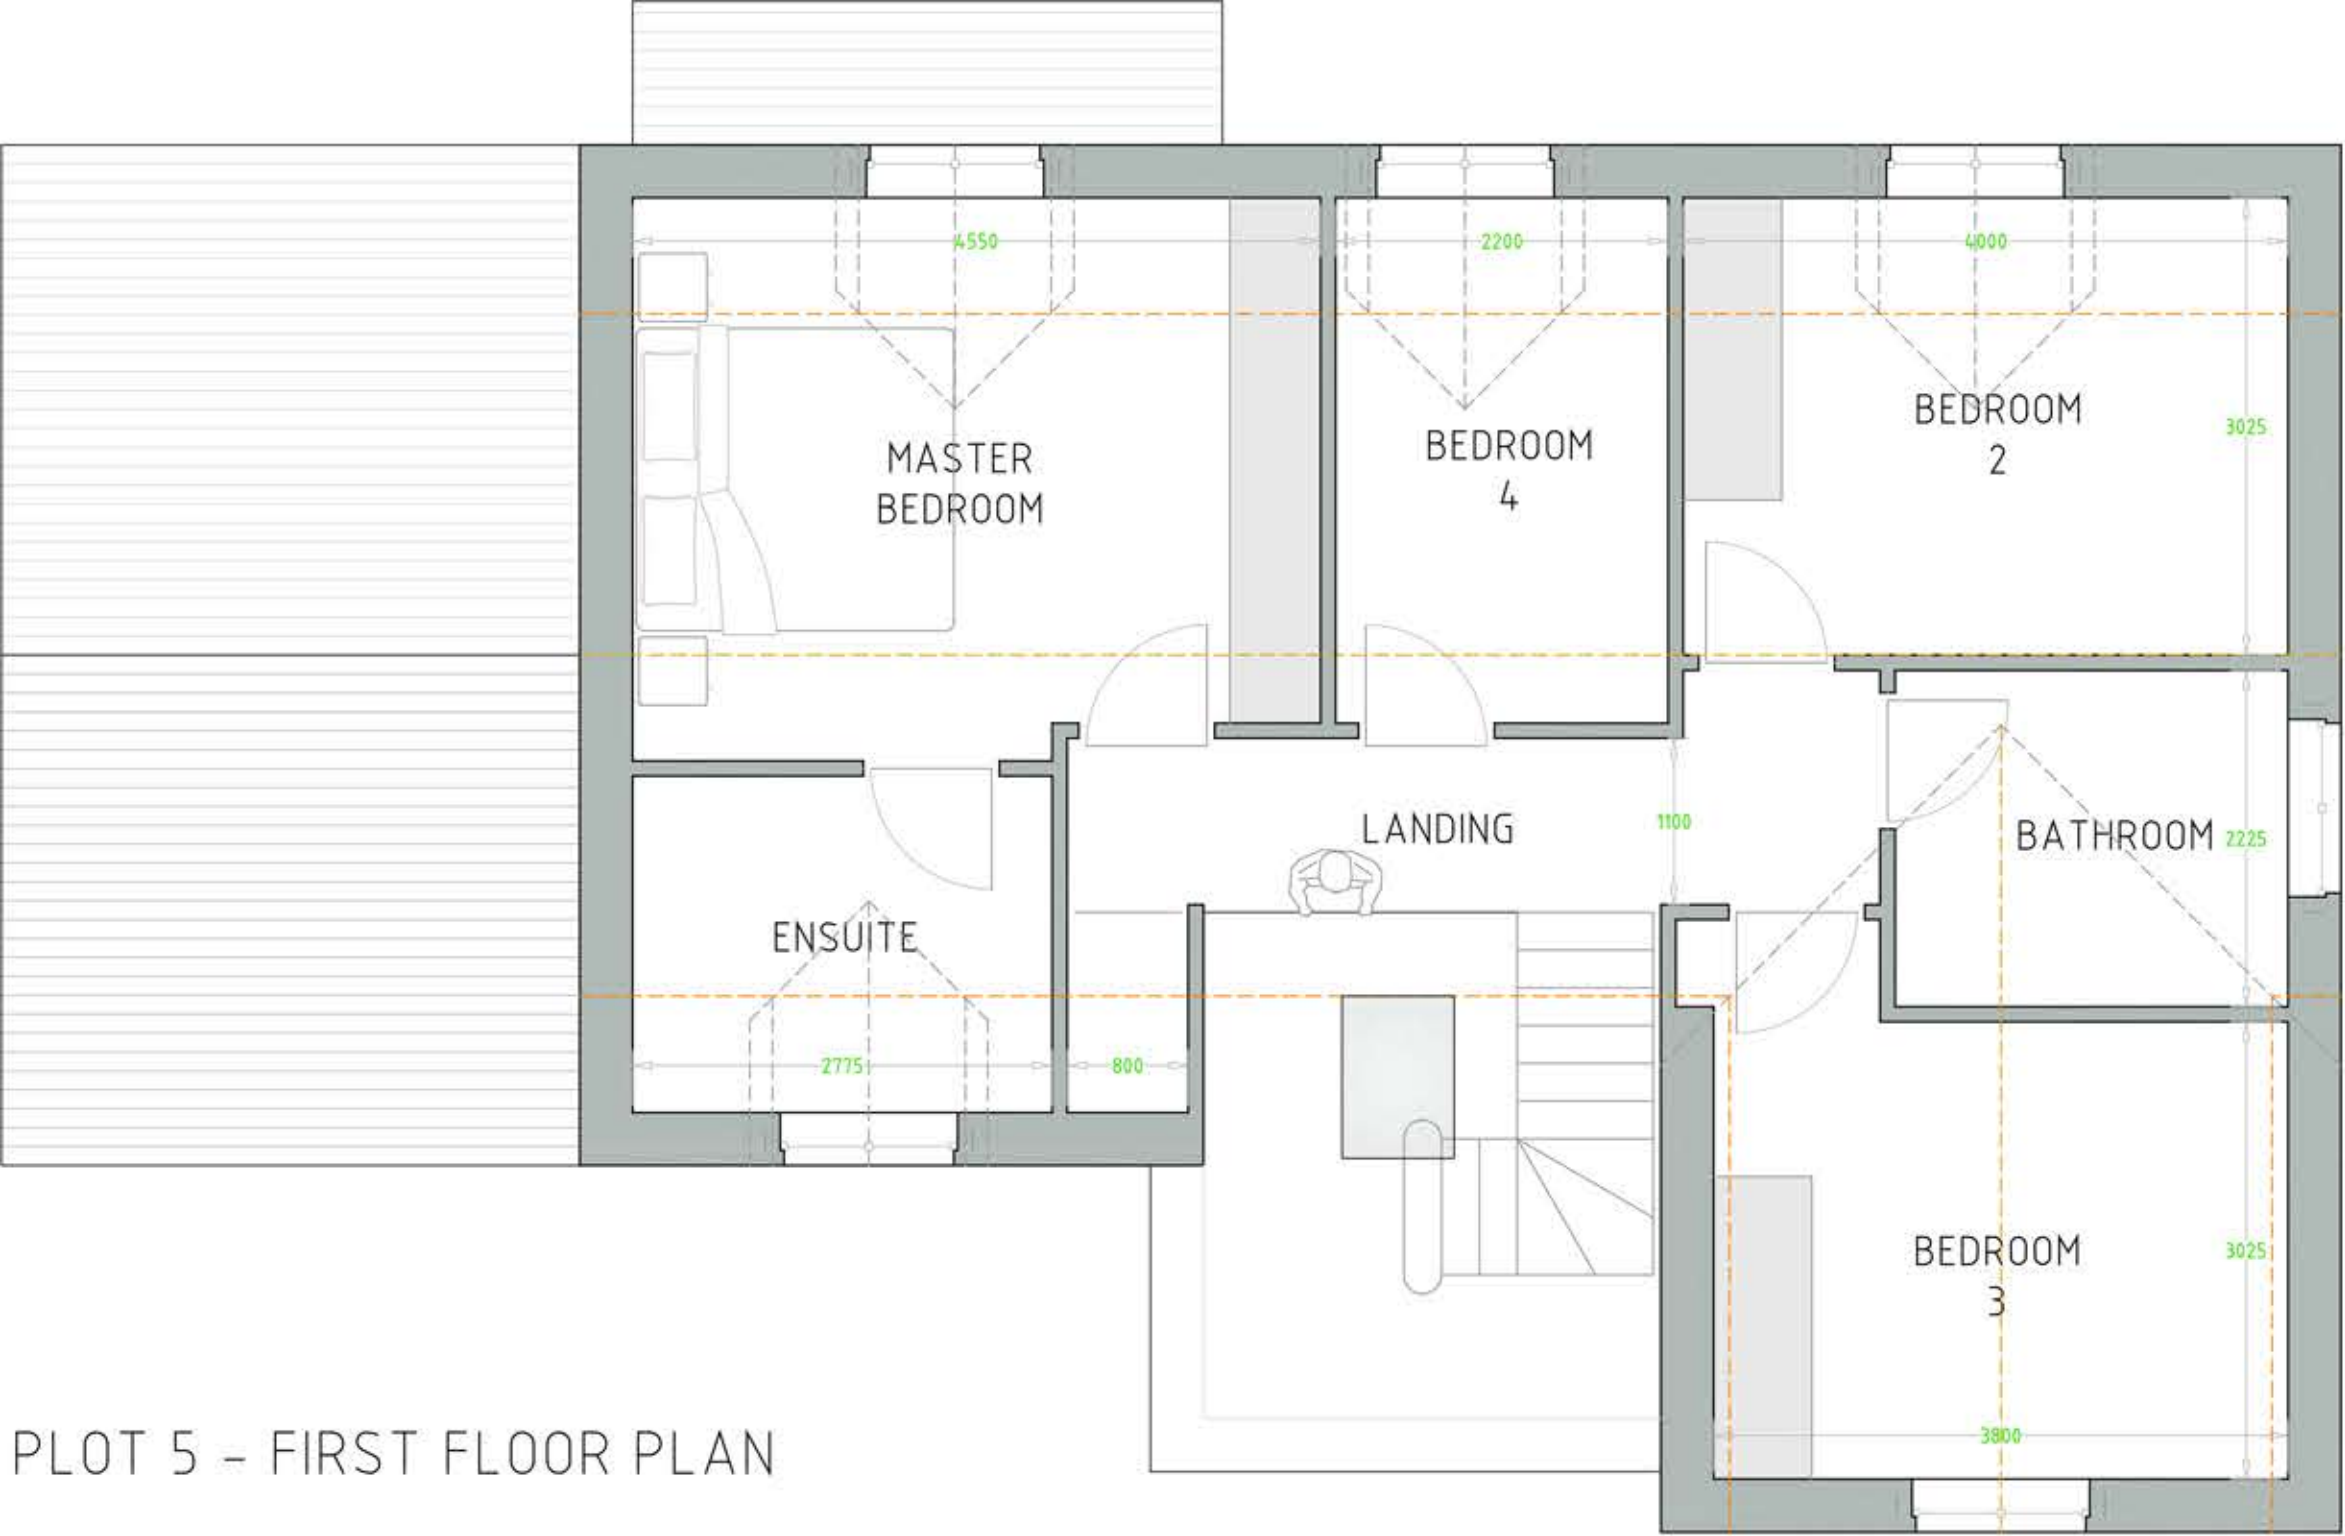

PLOT 5 - FIRST FLOOR PLAN

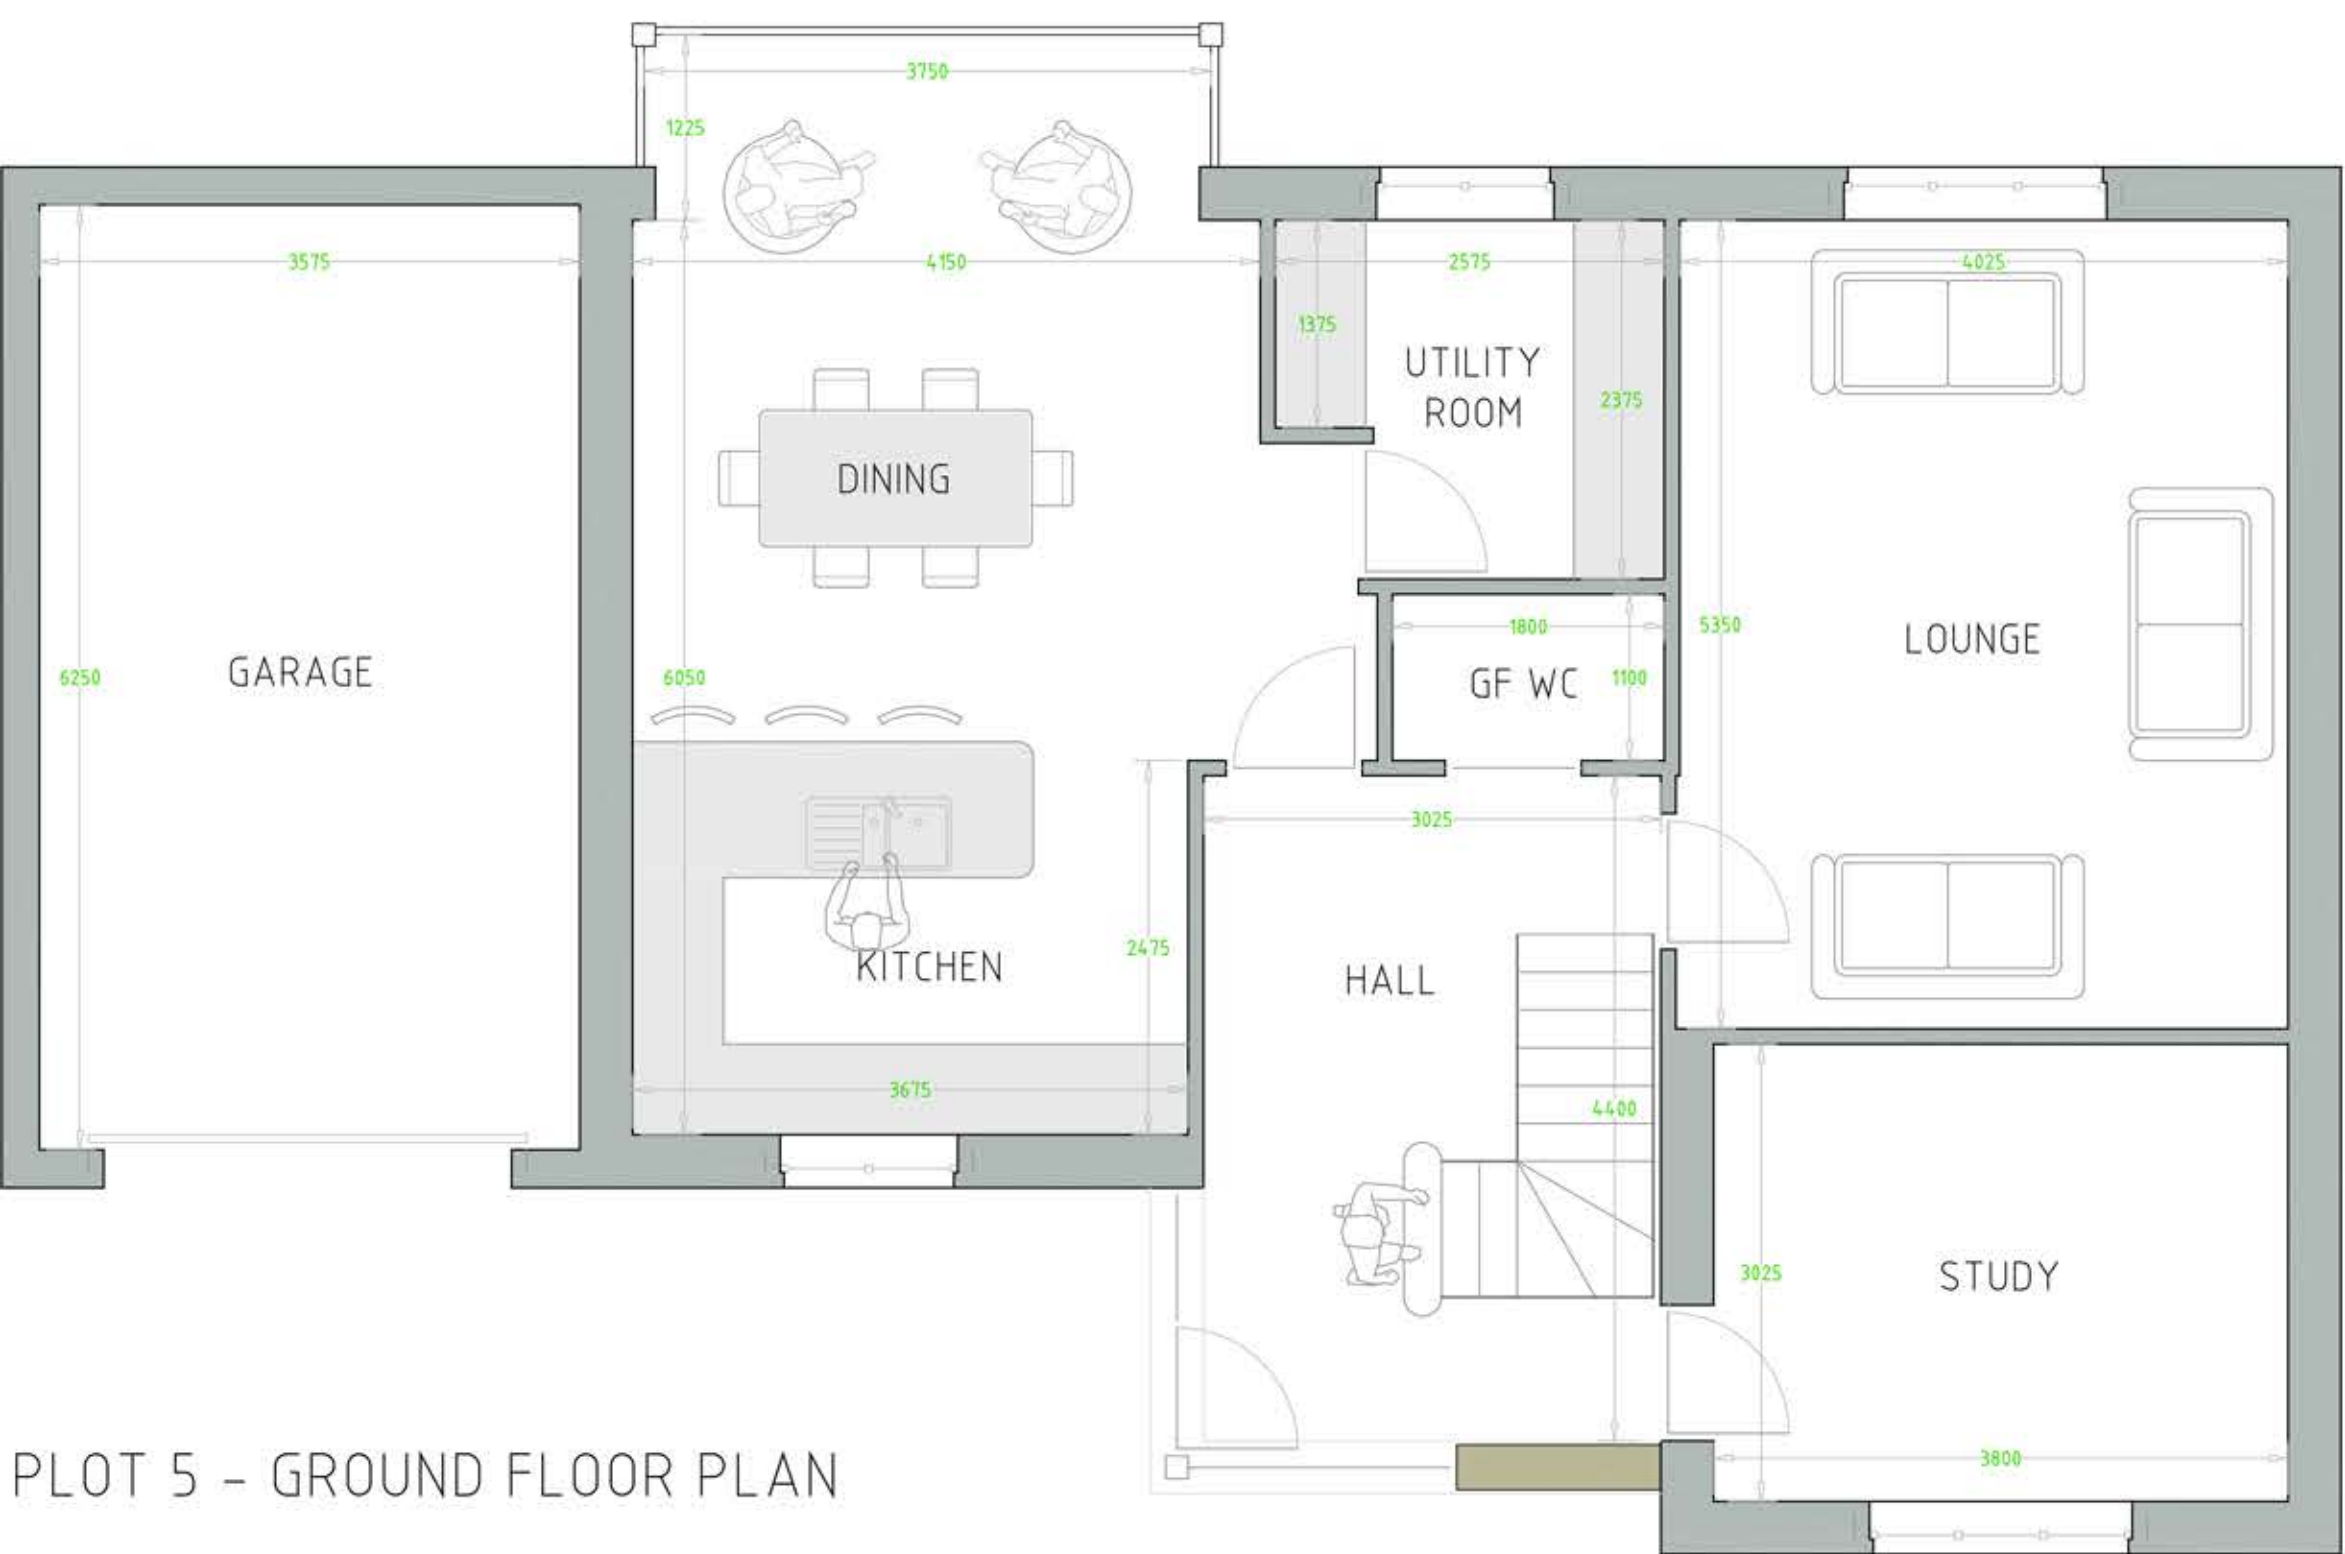

PLOT 5 - GROUND FLOOR PLAN

This drawing is protected by copyright and should not be copied without the prior consent of Gray Associates Limited. All work to comply with current Building Regulations, British Standards, other relevant legislation & manufacturers current guidance. Refer to planning consent for approval of external finishes. Do not scale this drawing.

Revision Status				Initials
Rev	Date	Amendments		

Drawing	
Title:	Location Plan
Scheme:	KB
Scale:	1:1250
Date:	18.01.22
Dwg No.:	D.02
Drawn:	D Gray