



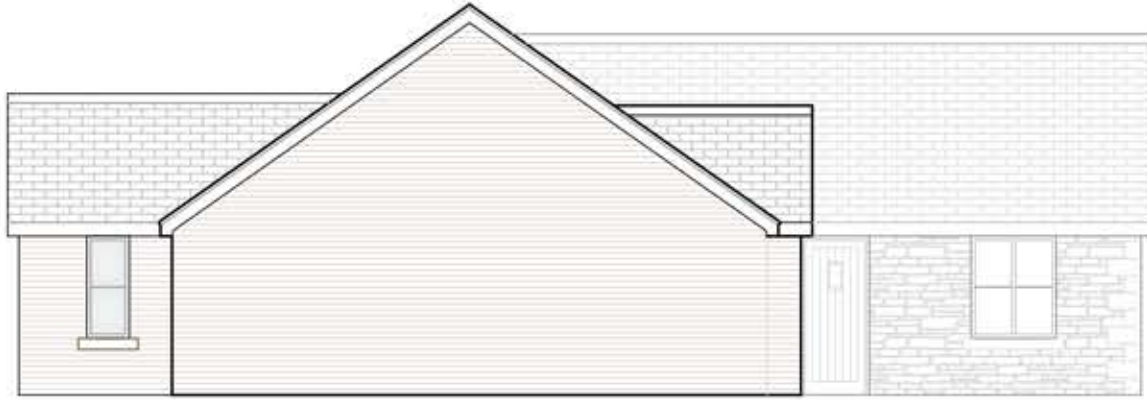

WEST ELEVATION

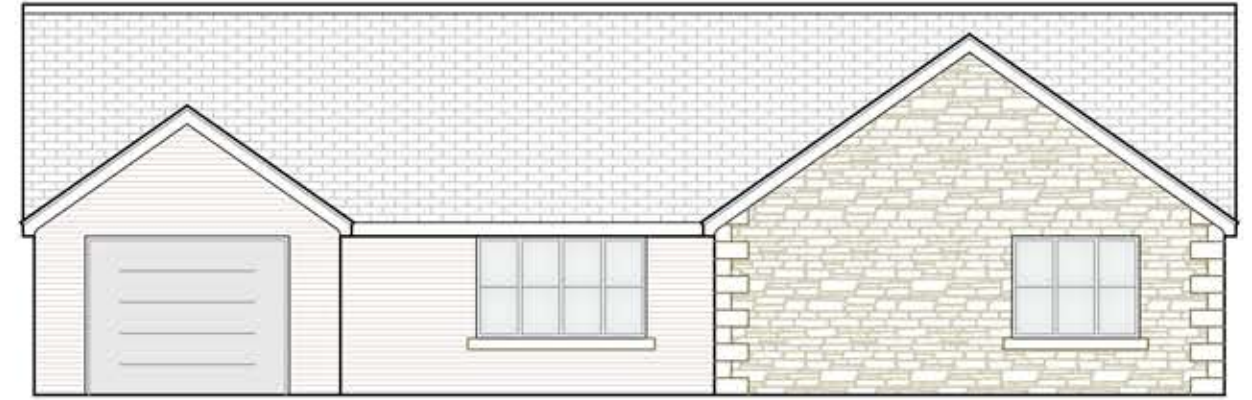

SOUTH ELEVATION




NORTH ELEVATION



EAST ELEVATION

Finishes Legend

 -  Brickwork
-  Stone
-  Render
-  Slate roof
-  Timber boarding



LINEAR SCALE 1:100

This drawing is protected by copyright and should not be copied without the prior consent of Gray Associates Limited. All work to comply with current Building Regs, British Standards, other relevant legislation & manufacturers current guidance. Refer to planning consent for approval of external finishes. Do not scale this drawing.

Drawing

Title: Plot 2 Elevations
 Scheme: KB
 Scale: 1:100
 Date: 05.05.21
 Dwg No.: E2
 Drawn: D Gray