


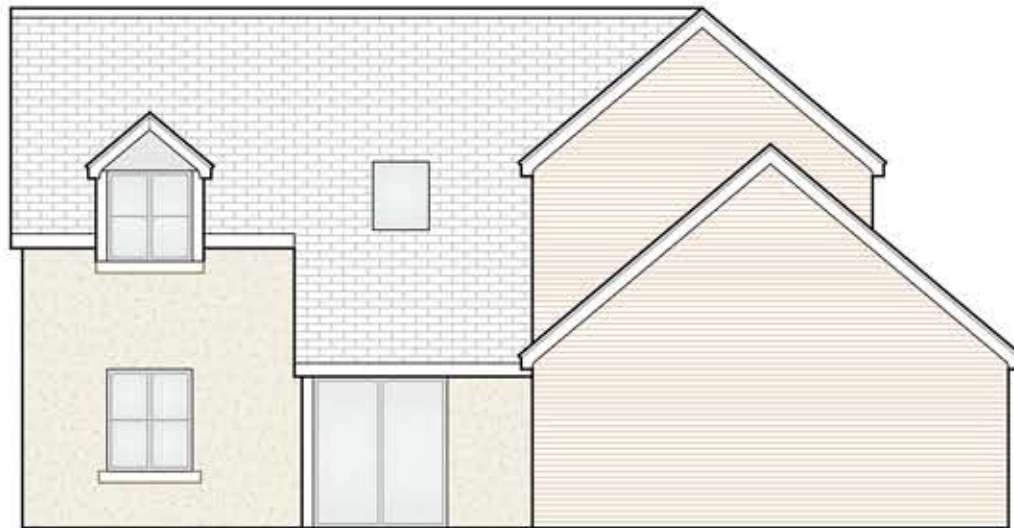

EAST ELEVATION



NORTH ELEVATION




SOUTH ELEVATION



WEST ELEVATION

Finishes Legend

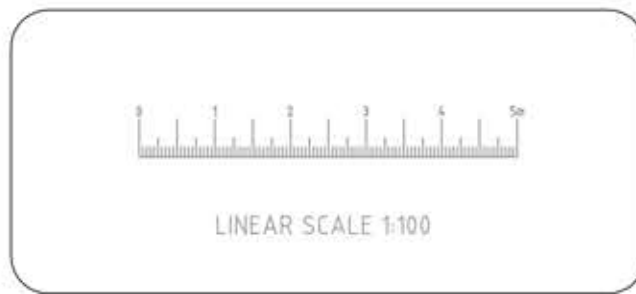

This drawing is protected by copyright and should not be copied without the prior consent of Gray Associates Limited. All work to comply with current Building Regs, British Standards, other relevant legislation & manufacturers current guidance. Refer to planning consent for approval of external finishes. Do not scale this drawing.

Drawing

Title: Plot 3 Elevations
Scheme: KB
Scale: 1:100
Date: 05.05.21
Dwg No.: E3
Drawn: D Gray